PROFIL TRANSVERSAL INTERIOR 10

Scara 1:100

PT 10

Legenda:
- linie proiectata
- teren existent

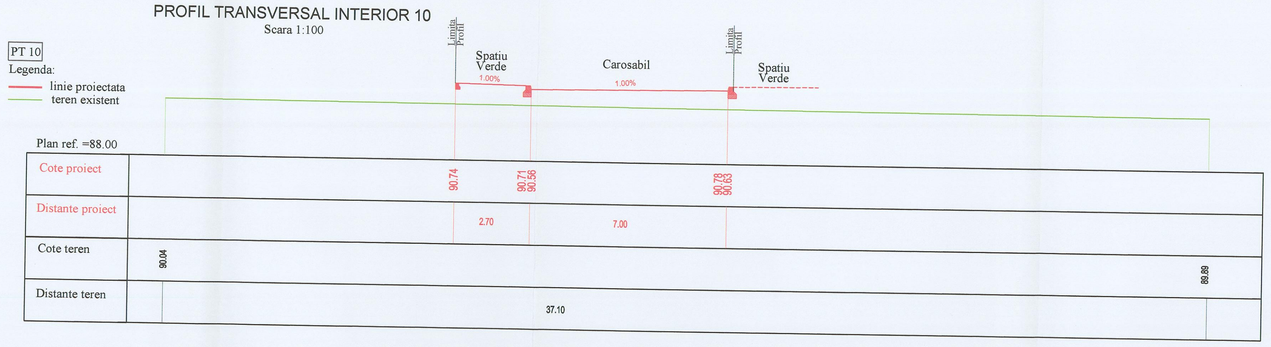

Plan ref. =88.00

Cote proiect	90.74	90.71 90.56	90.78 90.63	
Distante proiect		2.70	7.00	
Cote teren	90.04			89.89
Distante teren		37.10		

PROFIL TRANSVERSAL INTERIOR 11

Scara 1:100

PT 11

Legenda:
- linie proiectata
- teren existent

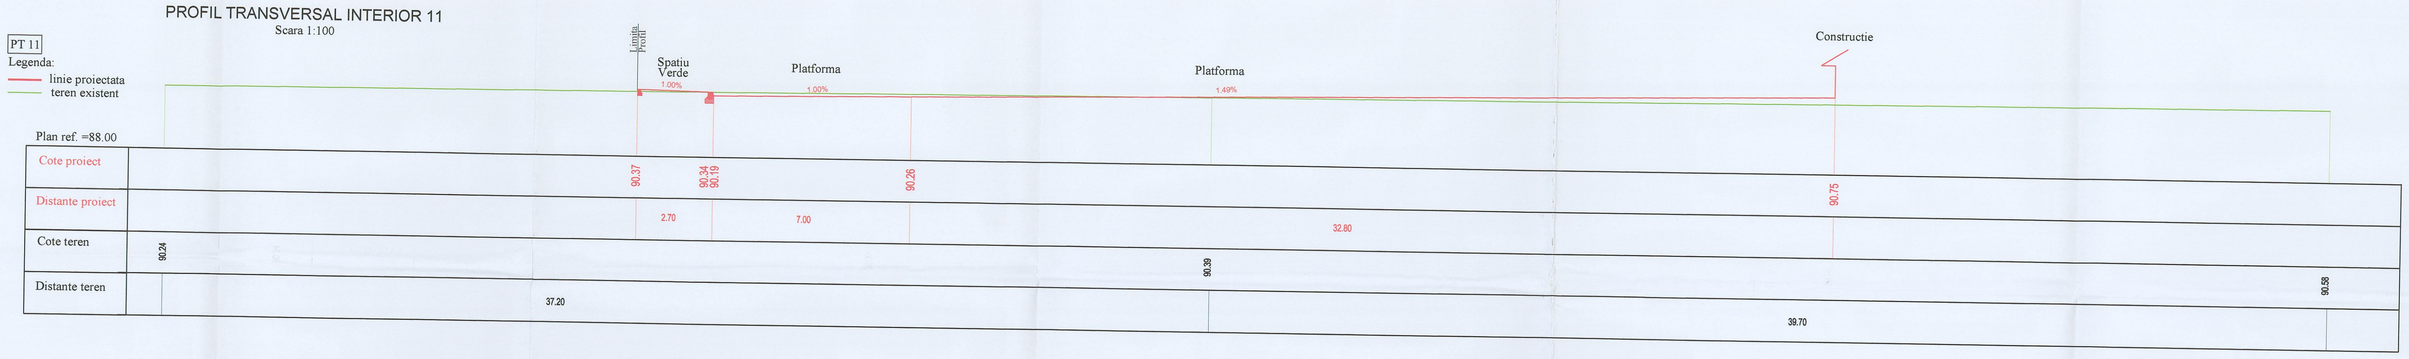

Plan ref. =88.00

Cote proiect	90.37	90.34 90.19	90.26		90.75
Distante proiect		2.70	7.00	32.80	
Cote teren	90.24			90.39	90.58
Distante teren		37.20		39.70	

PROFIL TRANSVERSAL INTERIOR 12

Scara 1:100

PT 12

Legenda:
- linie proiectata
- teren existent

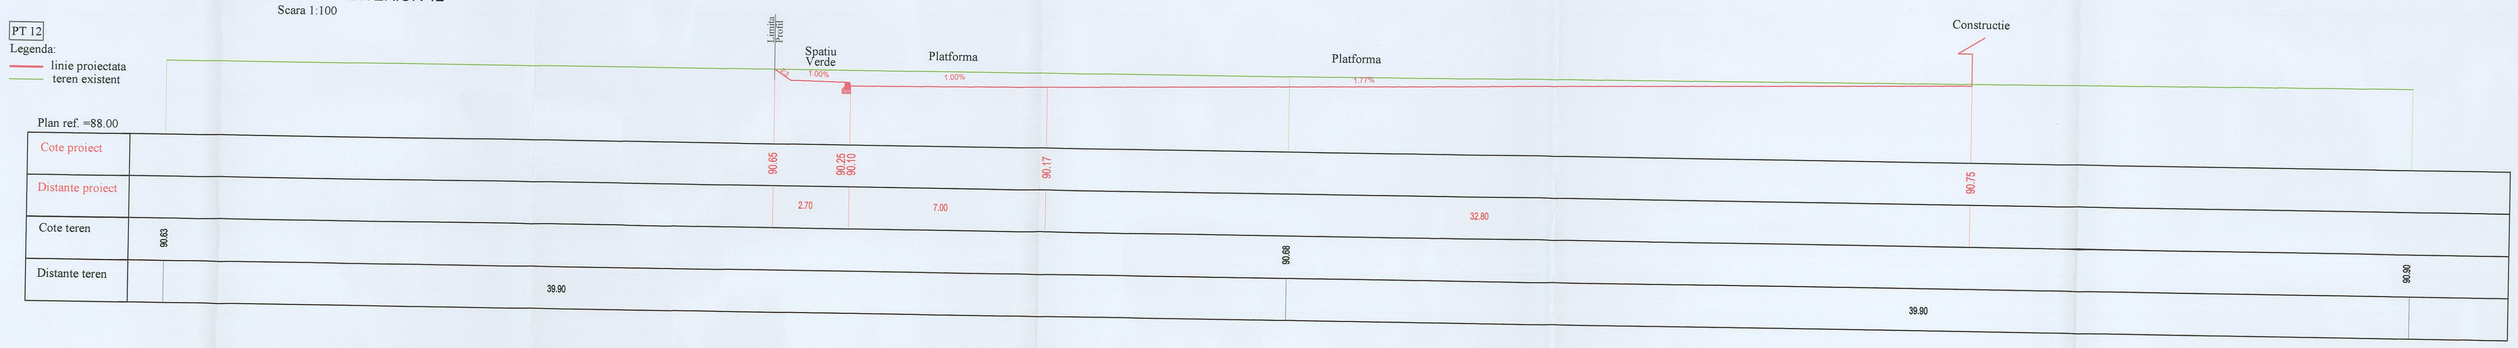

Plan ref. =88.00

Cote proiect	90.65	90.25 90.10	90.17		90.75
Distante proiect		2.70	7.00	32.80	
Cote teren	90.63			90.68	90.90
Distante teren		39.90		39.90	

PROFIL TRANSVERSAL INTERIOR 13

Scara 1:100

PT 13

Legenda:
- linie proiectata
- teren existent

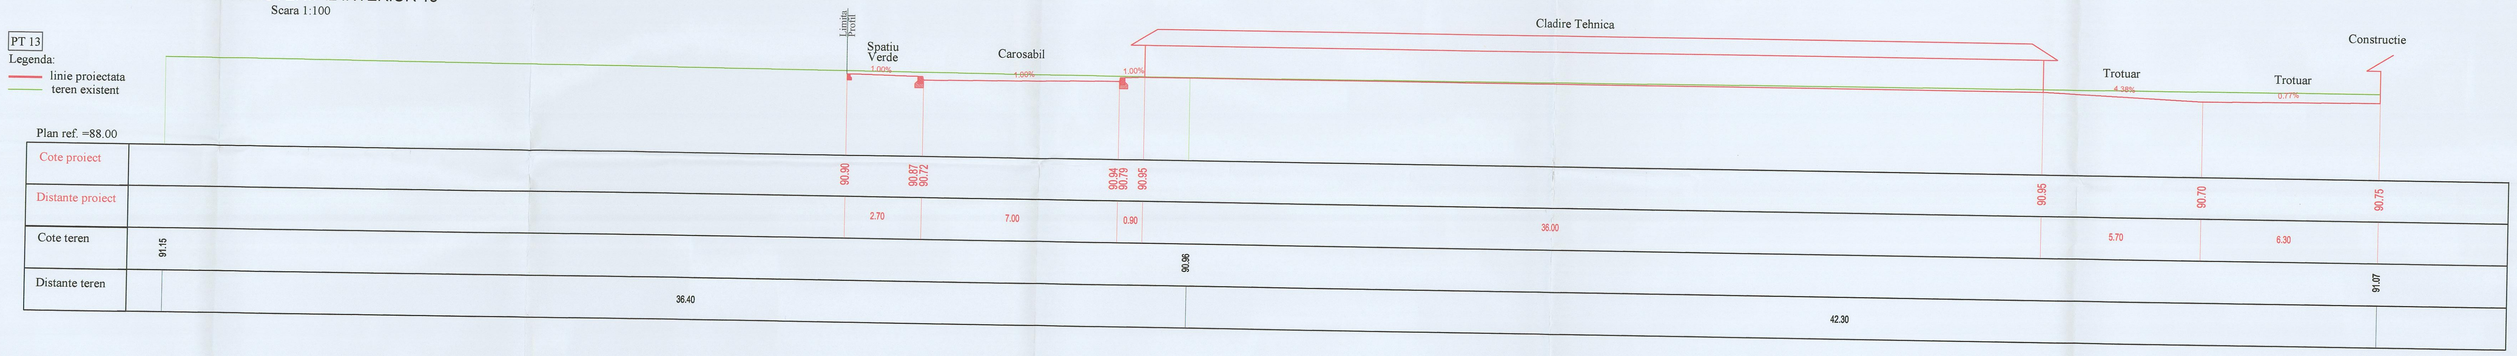

Plan ref. =88.00

Cote proiect	90.90	90.87 90.72	90.94 90.79	90.95		90.95	90.70	90.75
Distante proiect		2.70	7.00	0.90	36.00	5.70	6.30	
Cote teren	91.15			90.98				91.07
Distante teren		36.40			42.30			

PROFIL TRANSVERSAL INTERIOR 14

Scara 1:100

PT 14

Legenda:
- linie proiectata
- teren existent

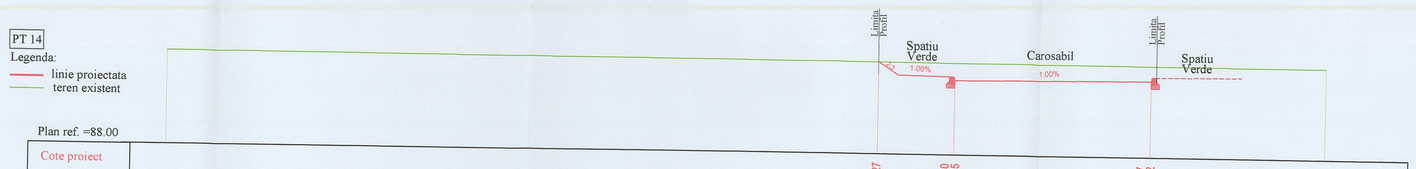

Plan ref. =88.00

Cote proiect	91.27	90.89 90.85	90.87 90.72	
Distante proiect		2.70	7.00	
Cote teren	91.34			91.24
Distante teren		37.10		

COTA 0 *PROJECT SURVEY POINT*	+
CATEGORIA DE IMPORTANTA GLOBALA cf. HG766/97 *GENERAL IMPORTANCE CATEGORY acc to HG 766* C (normala)	GRAD DE REZISTENTA LA FOC, conform P119/99 *FIRE RESISTANCE, in accordance with P119/99* Grad II
CLASA DE IMPORTANTA, conform P100/2013 *IMPORTANCE CLASS, according to P100/2013* II	RISC DE INCENDIU conform P118/99 *FIRE RELATED RISK, according to P118/99* MIJLOCIU

PROIECTANT GENERAL/*GENERAL DESIGN*

blue PROJECTS

S.C. BLUE PROJECTS S.R.L. || Nr. Reg. Com. J09/850/2007 CUI 22442410

PROIECTANT INSTALATII/*MEP DESIGNER*

S.C. MAESTRO PROIECT DESIGN S.R.L. MaestroProiect

PROIECTANT REZISTENTA/*STRUCTURAL DESIGNER*

ALLIED ENGINEERS

PROIECTANT DRUMURI/ *ROADS DESIGNER*

URBAN TRAFIC

This Drawing and all the information it contains can not be copied, reproduced or used, partially or entirely without the written agreement of Blue Projects Company and can not be used for any other purpose but the one for which it was elaborated.

SPECIFICATIE/ *SPECIFICATION*	NUME/*NAME*	SEMNATURA/ *SIGNATURE*
SEF PROIECT/ *PROJECT LEADER*	ING. Eugen IONESCU	
PROIECTAT/ *DESIGNED BY*	Ing. Catalin RACEANU	
DESENAT/ *DRAWN BY*	Des. Ana PLATON	

BENEFICIAR/ *CLIENT*

S.C. IKEA ROMANIA SA

TITLU PROIECT/*PROJECT NAME*

CONSTRUIRE CENTRU CU FUNCTIUNI COMERCIALE, DE SERVICII, BIROURI SI ALTE FUNCTIUNI COMPLEMENTARE, LUCRARI DE RETELE EDILITARE, BRANSAMENTE, PARCARI, ALEI AUTO SI PIETONALE, ACCESE, SPATII VERZI

Adresa/ Adresa : Judetul Timis, comuna Dumbravita, Calea Aradului (DN6F)

DATA/ *ISSUE DATE*	SCARA/ *SCALE*	FAZA/ *PHASE*
FEB 2021	1:100	D.T.A.C

TITLU PLANSA/*SHEET NAME*

PROFILURI TRANSVERSALE
TRANSVERSAL PROFILES

NR. PROIECT/ *PROJECT No.*	ORIGINATOR/ *ORIGINE*	ZONE/ *ZONA*	LEVEL/ *ETAJ*	TIP/ *TYPE*	DISCIPLINA/ *DISCIPLINE*	NR PLANSA/ *SHEET NO.*	REVIZIE/ *REVISION*
RO712-40	UT	XX	XX	SC	R	0007	R0